Name of Work: Providing Chain Link Fencing to Kodigehalli Main Road (Near by BB Nagara in Sy No. 52) in Ward No. 08 (Change of Place to TATA Nagar Childrens Park near Ganapathi Temple and Opp Ward Office in Ward No. 08 Kodigehalli Sub Division.

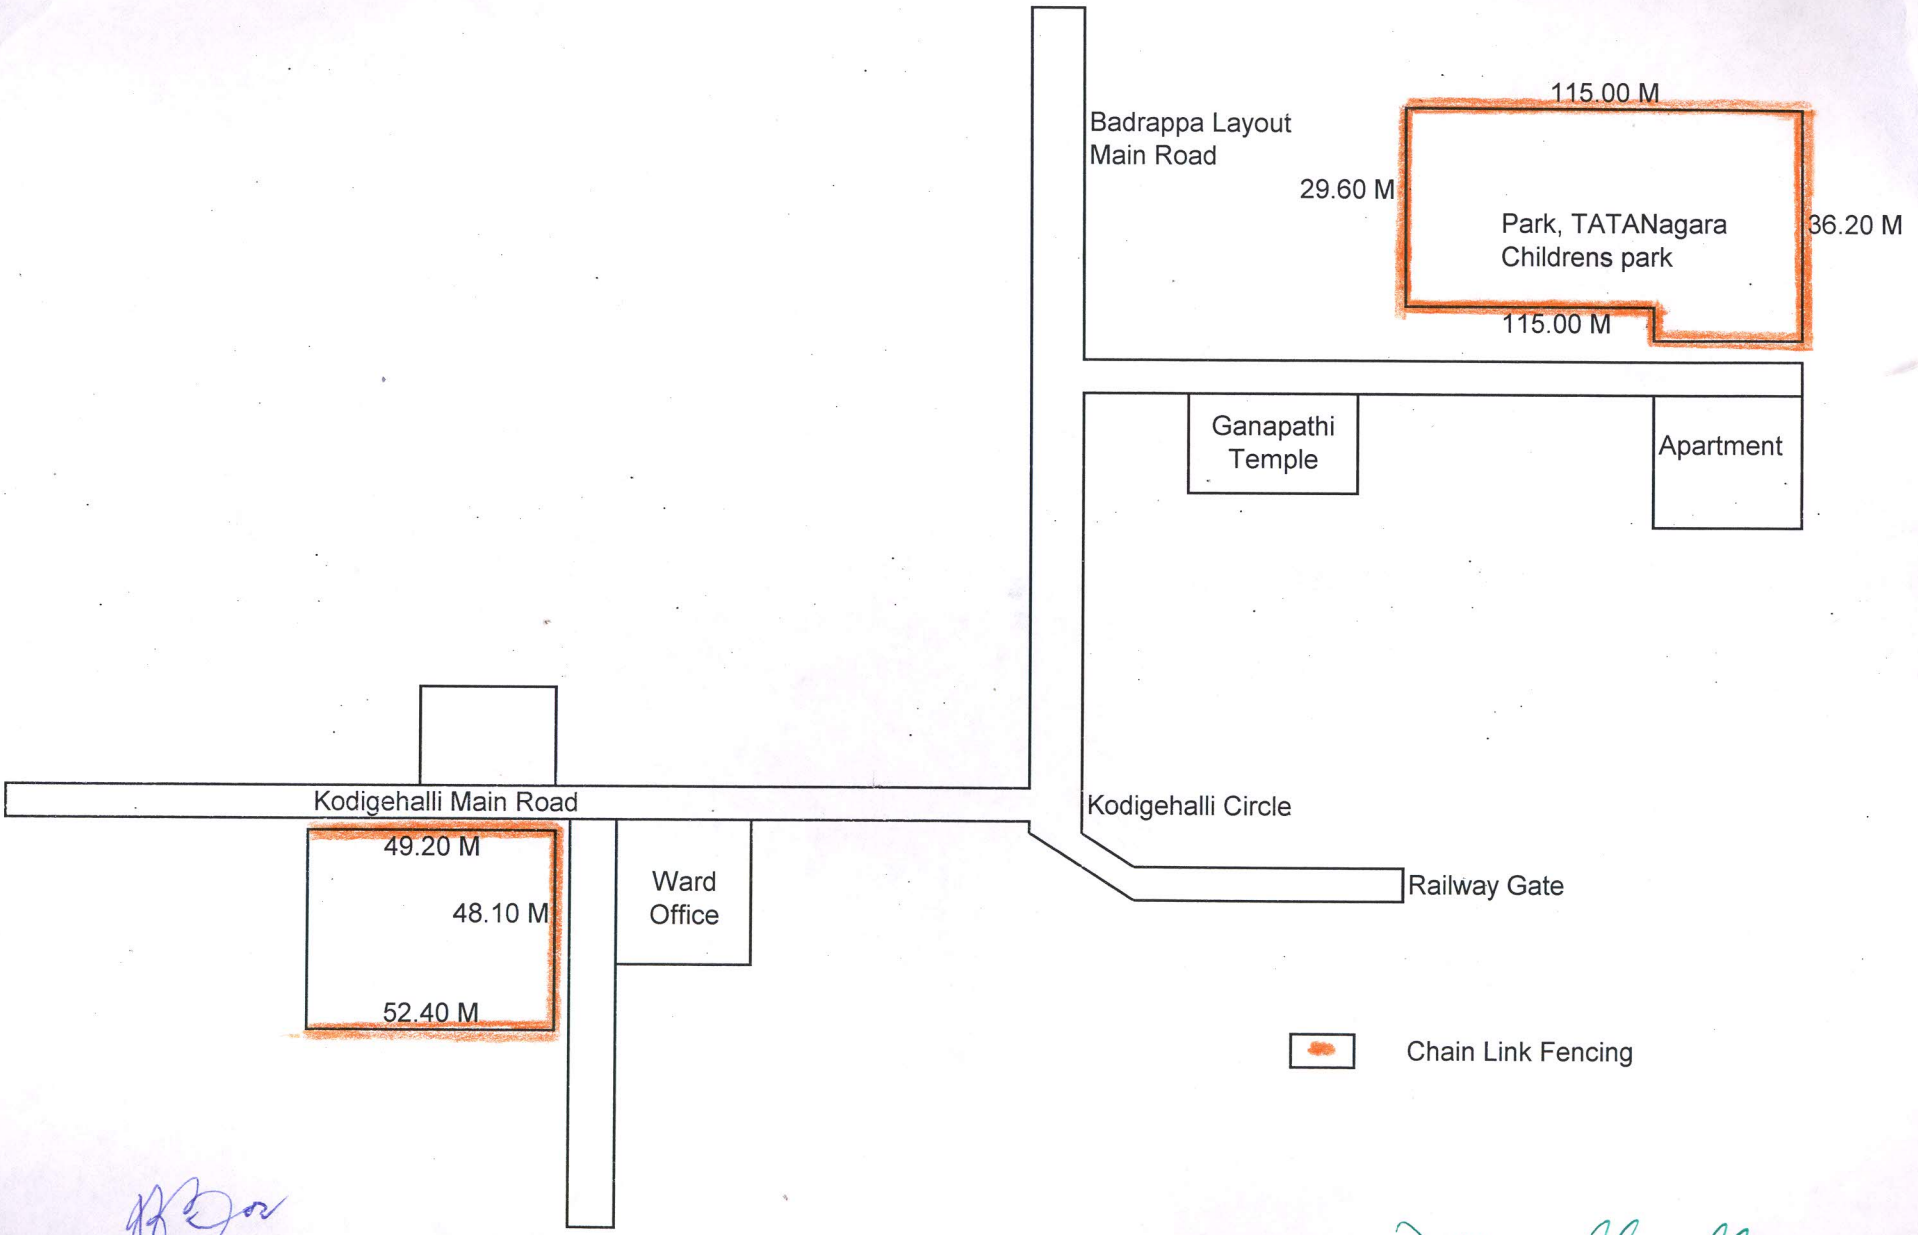

Assistant Engineer
Ward No. 08

Assistant Executive Engineer
Kodigehalli Sub Division

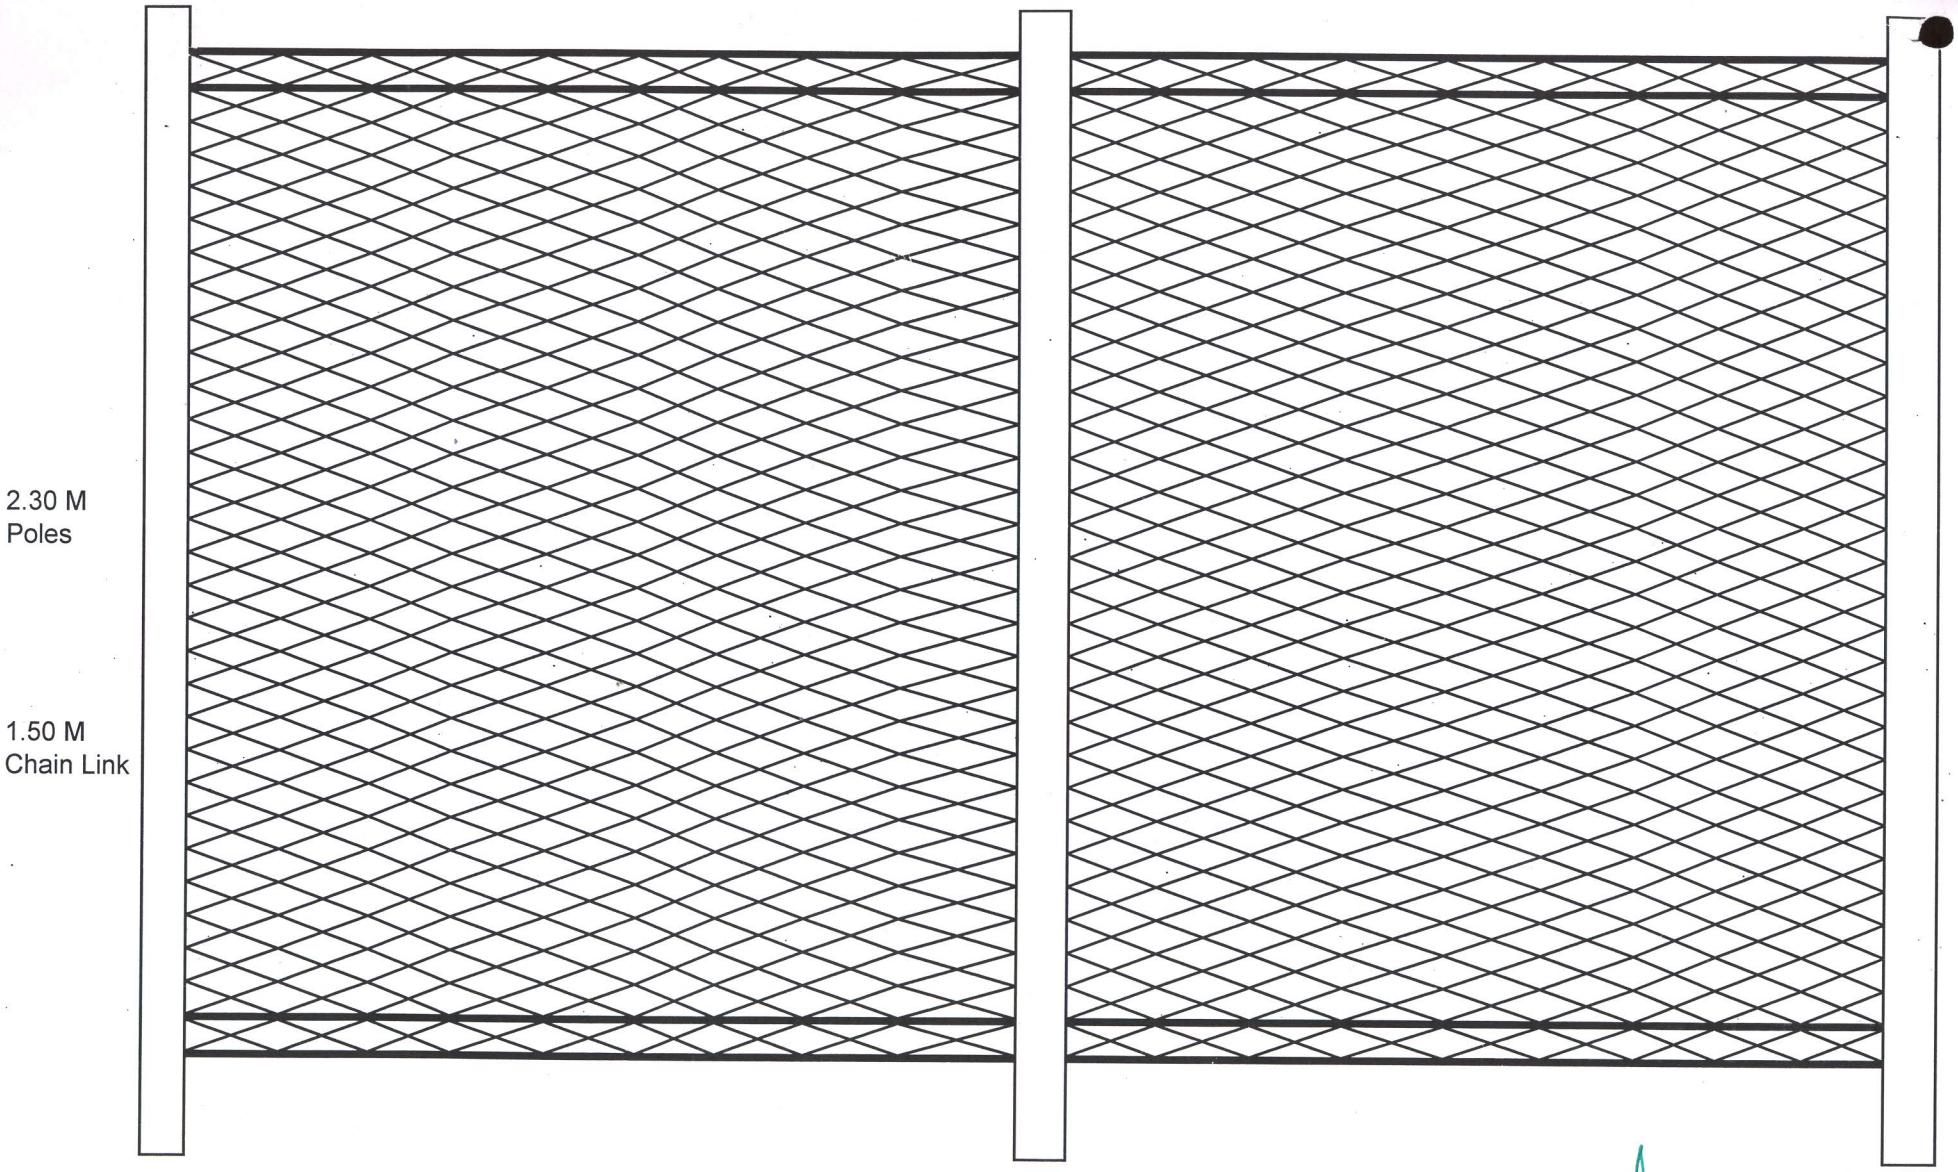

CROSS SECTION OF CHAIN LINK FENCING